Section A-A - SCALE 1:50 (For section view please refer to A2001-GAD-GPV)

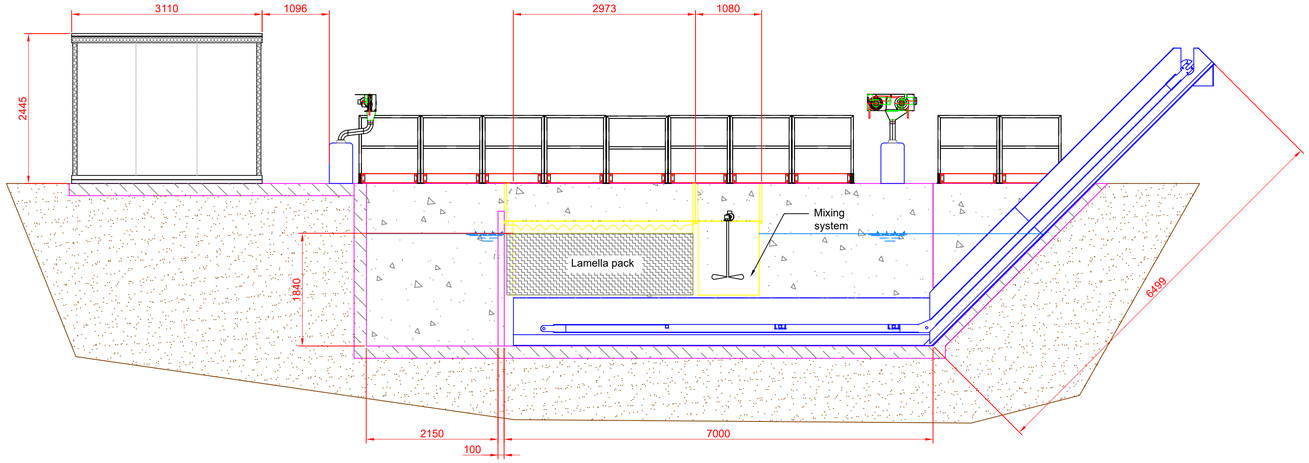

Section B-B - SCALE 1:50 (For section view please refer to A2001-GAD-GPV)

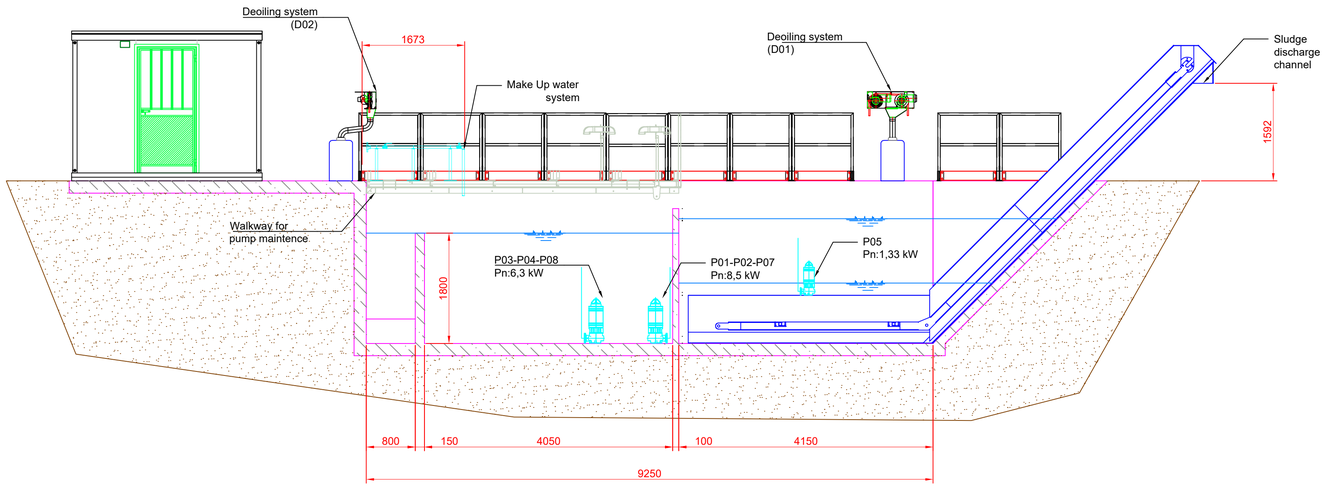

Section C-C - SCALE 1:50 (For section view please refer to A2001-GAD-GPV)

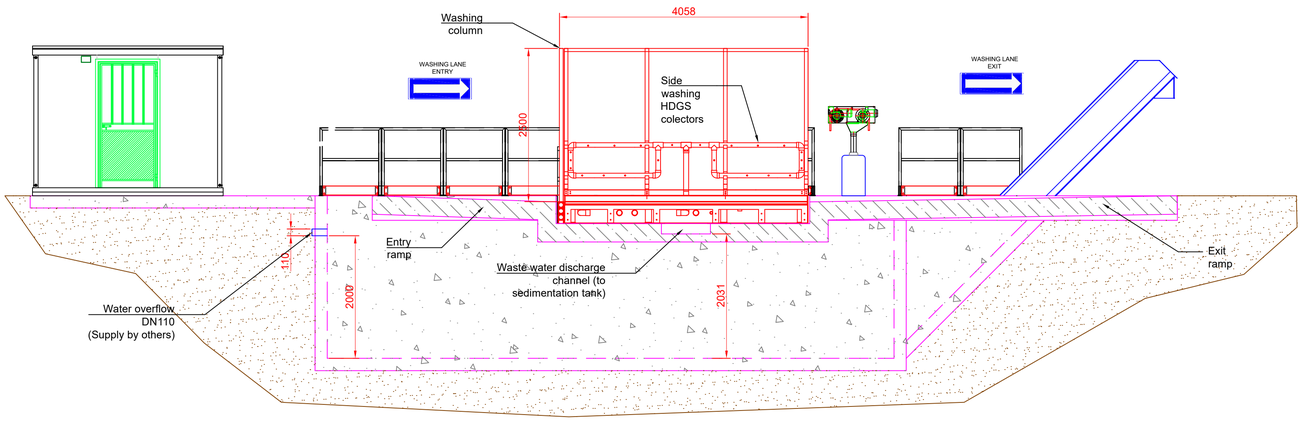

Section D-D - SCALE 1:50 (For section view please refer to A2001-GAD-GPV)

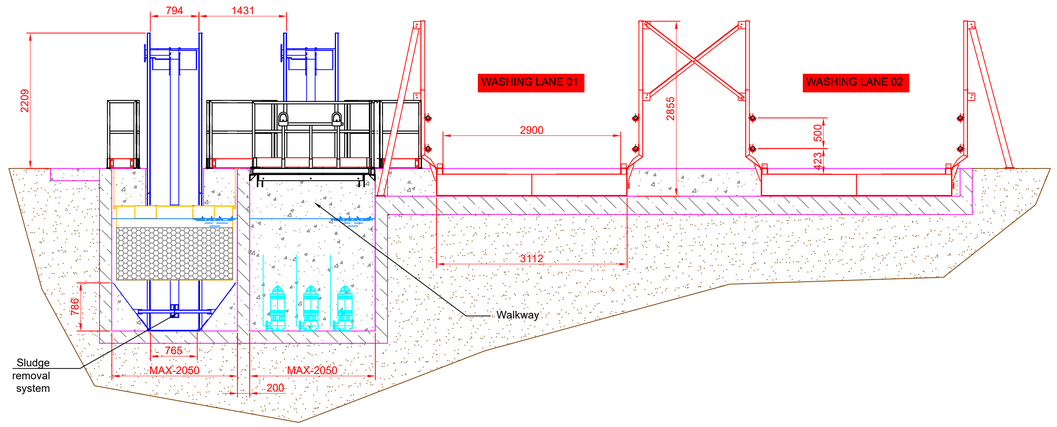

Section E-E- SCALE 1:50 (For section view please refer to A2001-GAD-GPV)

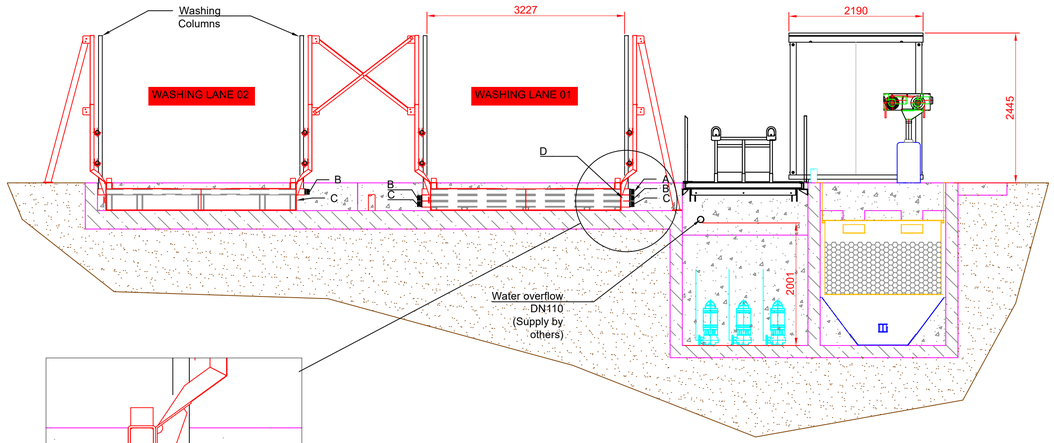

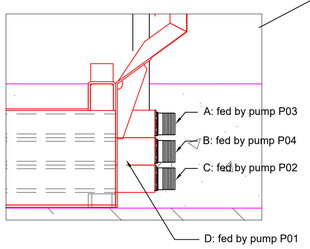

ANOPC — TECHNIP ENERGIES

PROJ.: ASSIUT HYDROCRACKING COMPLEX
OWNER: ASSIUT NATIONAL OIL PROCESSING COMPANY(ANOPC)

MATERIAL REQUISITION No.
079254C MR |4|1|9|0|-|0|0|3

ITEM: 55-Z-001
SR Doc. CODE: A2001
PURCHASE ORDER N.: 079254A0166

TECHNIP ENERGIES — VENDOR DOCUMENT REVIEW

- [ ] 1 REVISE AND RESUBMIT
- [ ] 2 TO BE ISSUED AS FINAL PROVIDED COMMENTS ARE INCORPORATED
- [x] 3 NO COMMENT – FINAL ISSUE
- [ ] 4 FOR INFORMATION ONLY

jfazioli - May 29, 2023

clean

Drawing n.	Date	Commitment n°
A2001-SECTIONS	18/11/2022	802-22

Rev.		Date		Mod. object	
Rev.	00	Date	18/11/2022	Mod. object	First emission
Rev.	01	Date	25/01/2023	Mod. object	Integration as per Technip comments
Rev.	02	Date	21/02/2023	Mod. object	Make Up water position changed
Rev.	03	Date	06/03/2023	Mod. object	Tank dimension updated Position of cooled container changed
Rev.	04	Date	17/05/2023	Mod. object	Position of separation wall into tank changed (100mm on the left)

Installation site	Assiut (EGY)	
Scale	---	
Drawn by	M.A.	Sign

GAD - SECTION
WHEEL WASHING SYSTEM

Clean S.r.l.
Via Borgo Padova, 64
35012 Camposampiero (PD) - ITALY
www.clean-impianti.it
www.lavaruote.it
www.abbattimento-polveri.it
Tel. +39.049.9300500
fax +39.049.9320042

Customer

TECHNIP ENERGIES ITALY